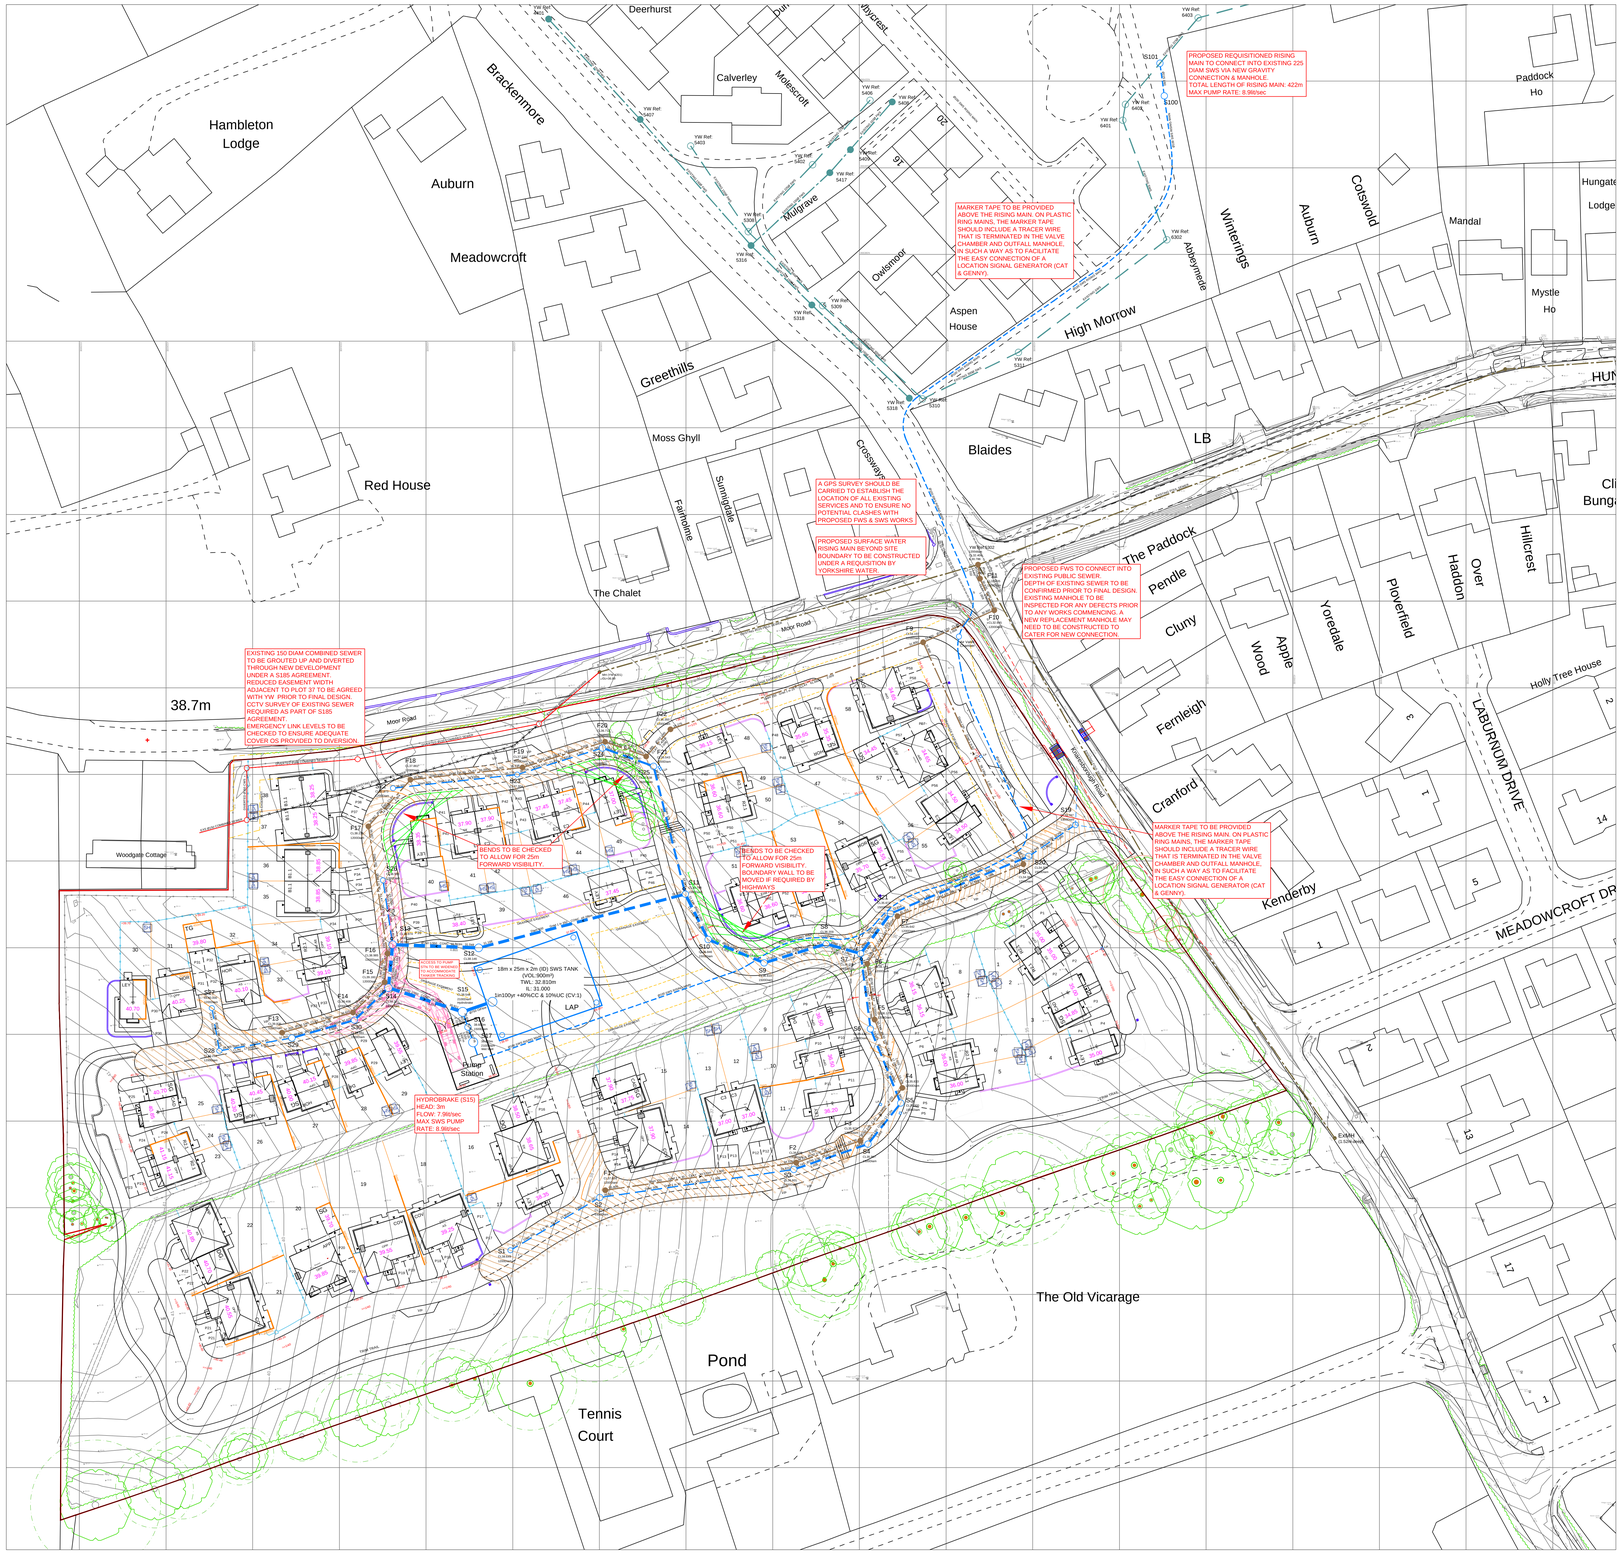

Rev G Feasibility design updated to suit latest planning layout. Surface water outfall point amended to suit agreed location.	22.05.25 HH
Rev F Sewer diversion adjacent to plot 22 added	13.11.24 HH
Rev E FFL's to plots 20/21 amended to suit clients instruction	03.06.24 HH
Rev D Road & sewer design updated to suit latest planning layout	30.04.24 HH
Rev C Preliminary road & plot levels added. Drainage design updated to suit road levels.	19.10.23 HH
Rev B Drainage design updated to suit latest planning layout	28.09.23 HH
Rev A Pumping station compound increased to suit tanker tracking	20.04.22 HH

Haigh Huddleston & Associates
Civil Structural Engineering Consultants
Unit 4 Midgley Business Park, Bar Lane, Midgley WF4 4JJ t 01924 574074
e martin@haighhuddleston.co.uk

Client
AVANT HOMES

Project
BISHOP MONKTON, HARROGATE

Detail
PRELIMINARY DRAINAGE FEASIBILITY

Dwn	Chkd	Date	Scale	Dwg No.
HH		APR-21	1:500@A0	E21/7943-001G